SANTA CLARA CEMETERY ADDITION

NOT TO SCALE

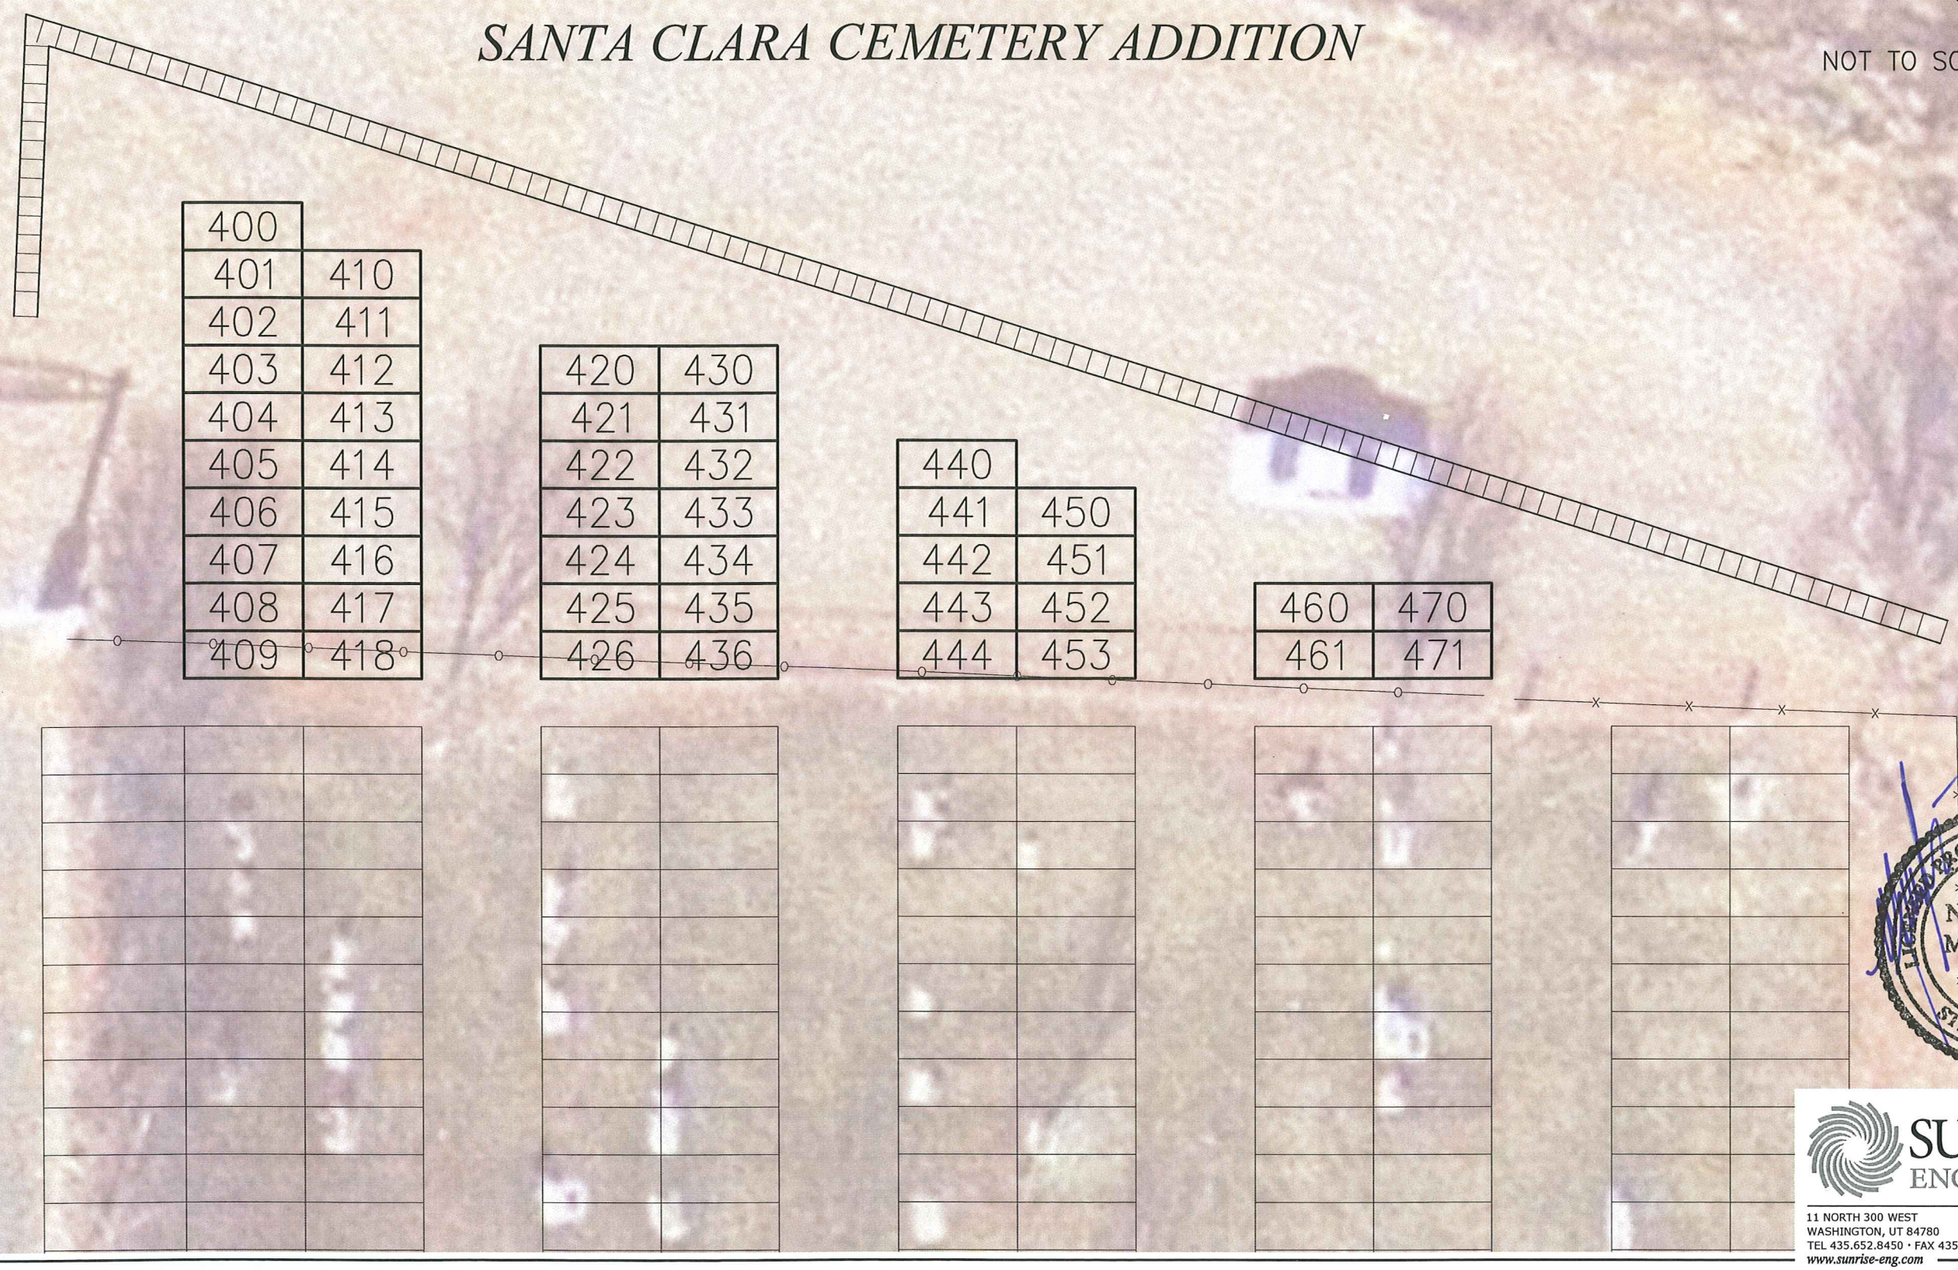

PROFESSIONAL ENGINEER
No. 176874
MARVIN J. WILSON
11-20-09
STATE OF UTAH

SUNRISE ENGINEERING
11 NORTH 300 WEST
WASHINGTON, UT 84780
TEL 435.652.8450 · FAX 435.652.8416
www.sunrise-eng.com